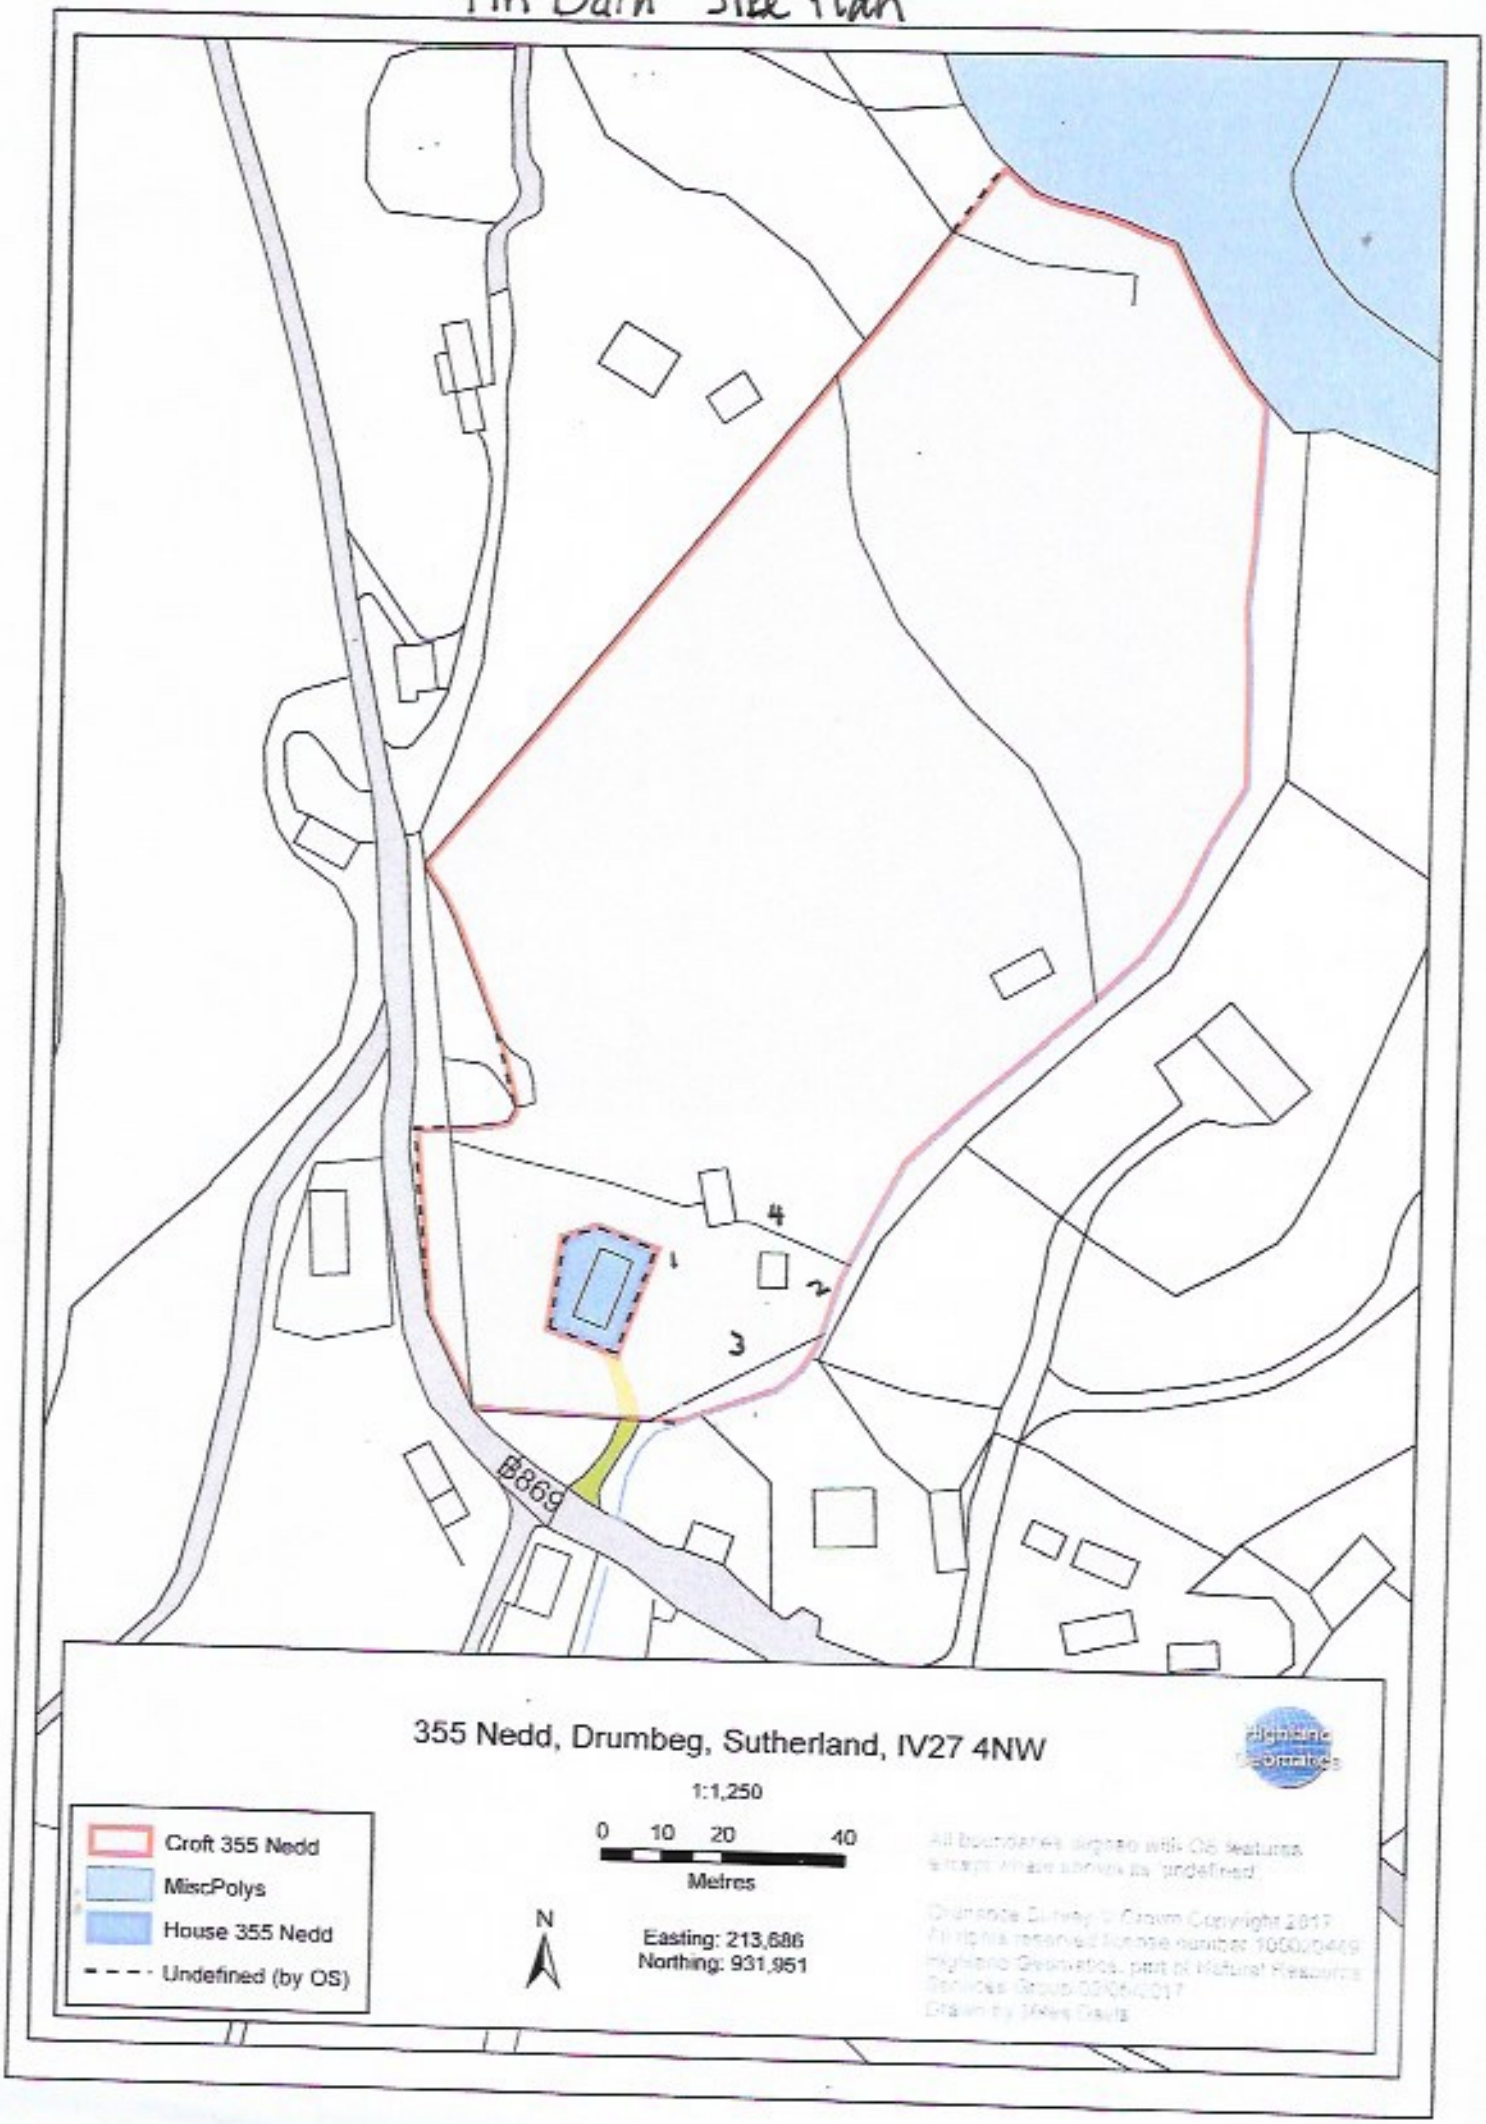Tin Barn Site Plan